



Elaborato: PROFILO LONGITUDINALE STRADA DI PIANO

DICEMBRE 25

TECNICI INCARICATI

STUDIO TECNICO
ING FRANCESCO ANG
VIALE DEL LAVORO 15
08100 NUORO
TEL 3483333720




Angioi Francesco
Giuseppe
02.02.2026
13:16:18
GMT+01:00

IL PROPONENTE

TEKNOIMPIANTY
ENERGIE RINNOVABILI
SRL

Fele Pierpaolo
02.02.2026
13:34:25
GMT+01:00

P = 11.52 %	P = 13.29 %	P = 8.22 %	P = 7.51 %	P = 6.18 %	P = 10.86 %	P = 4.80 %	P= 0.0%%	P = 7.5 %
-------------	-------------	------------	------------	------------	-------------	------------	----------	-----------

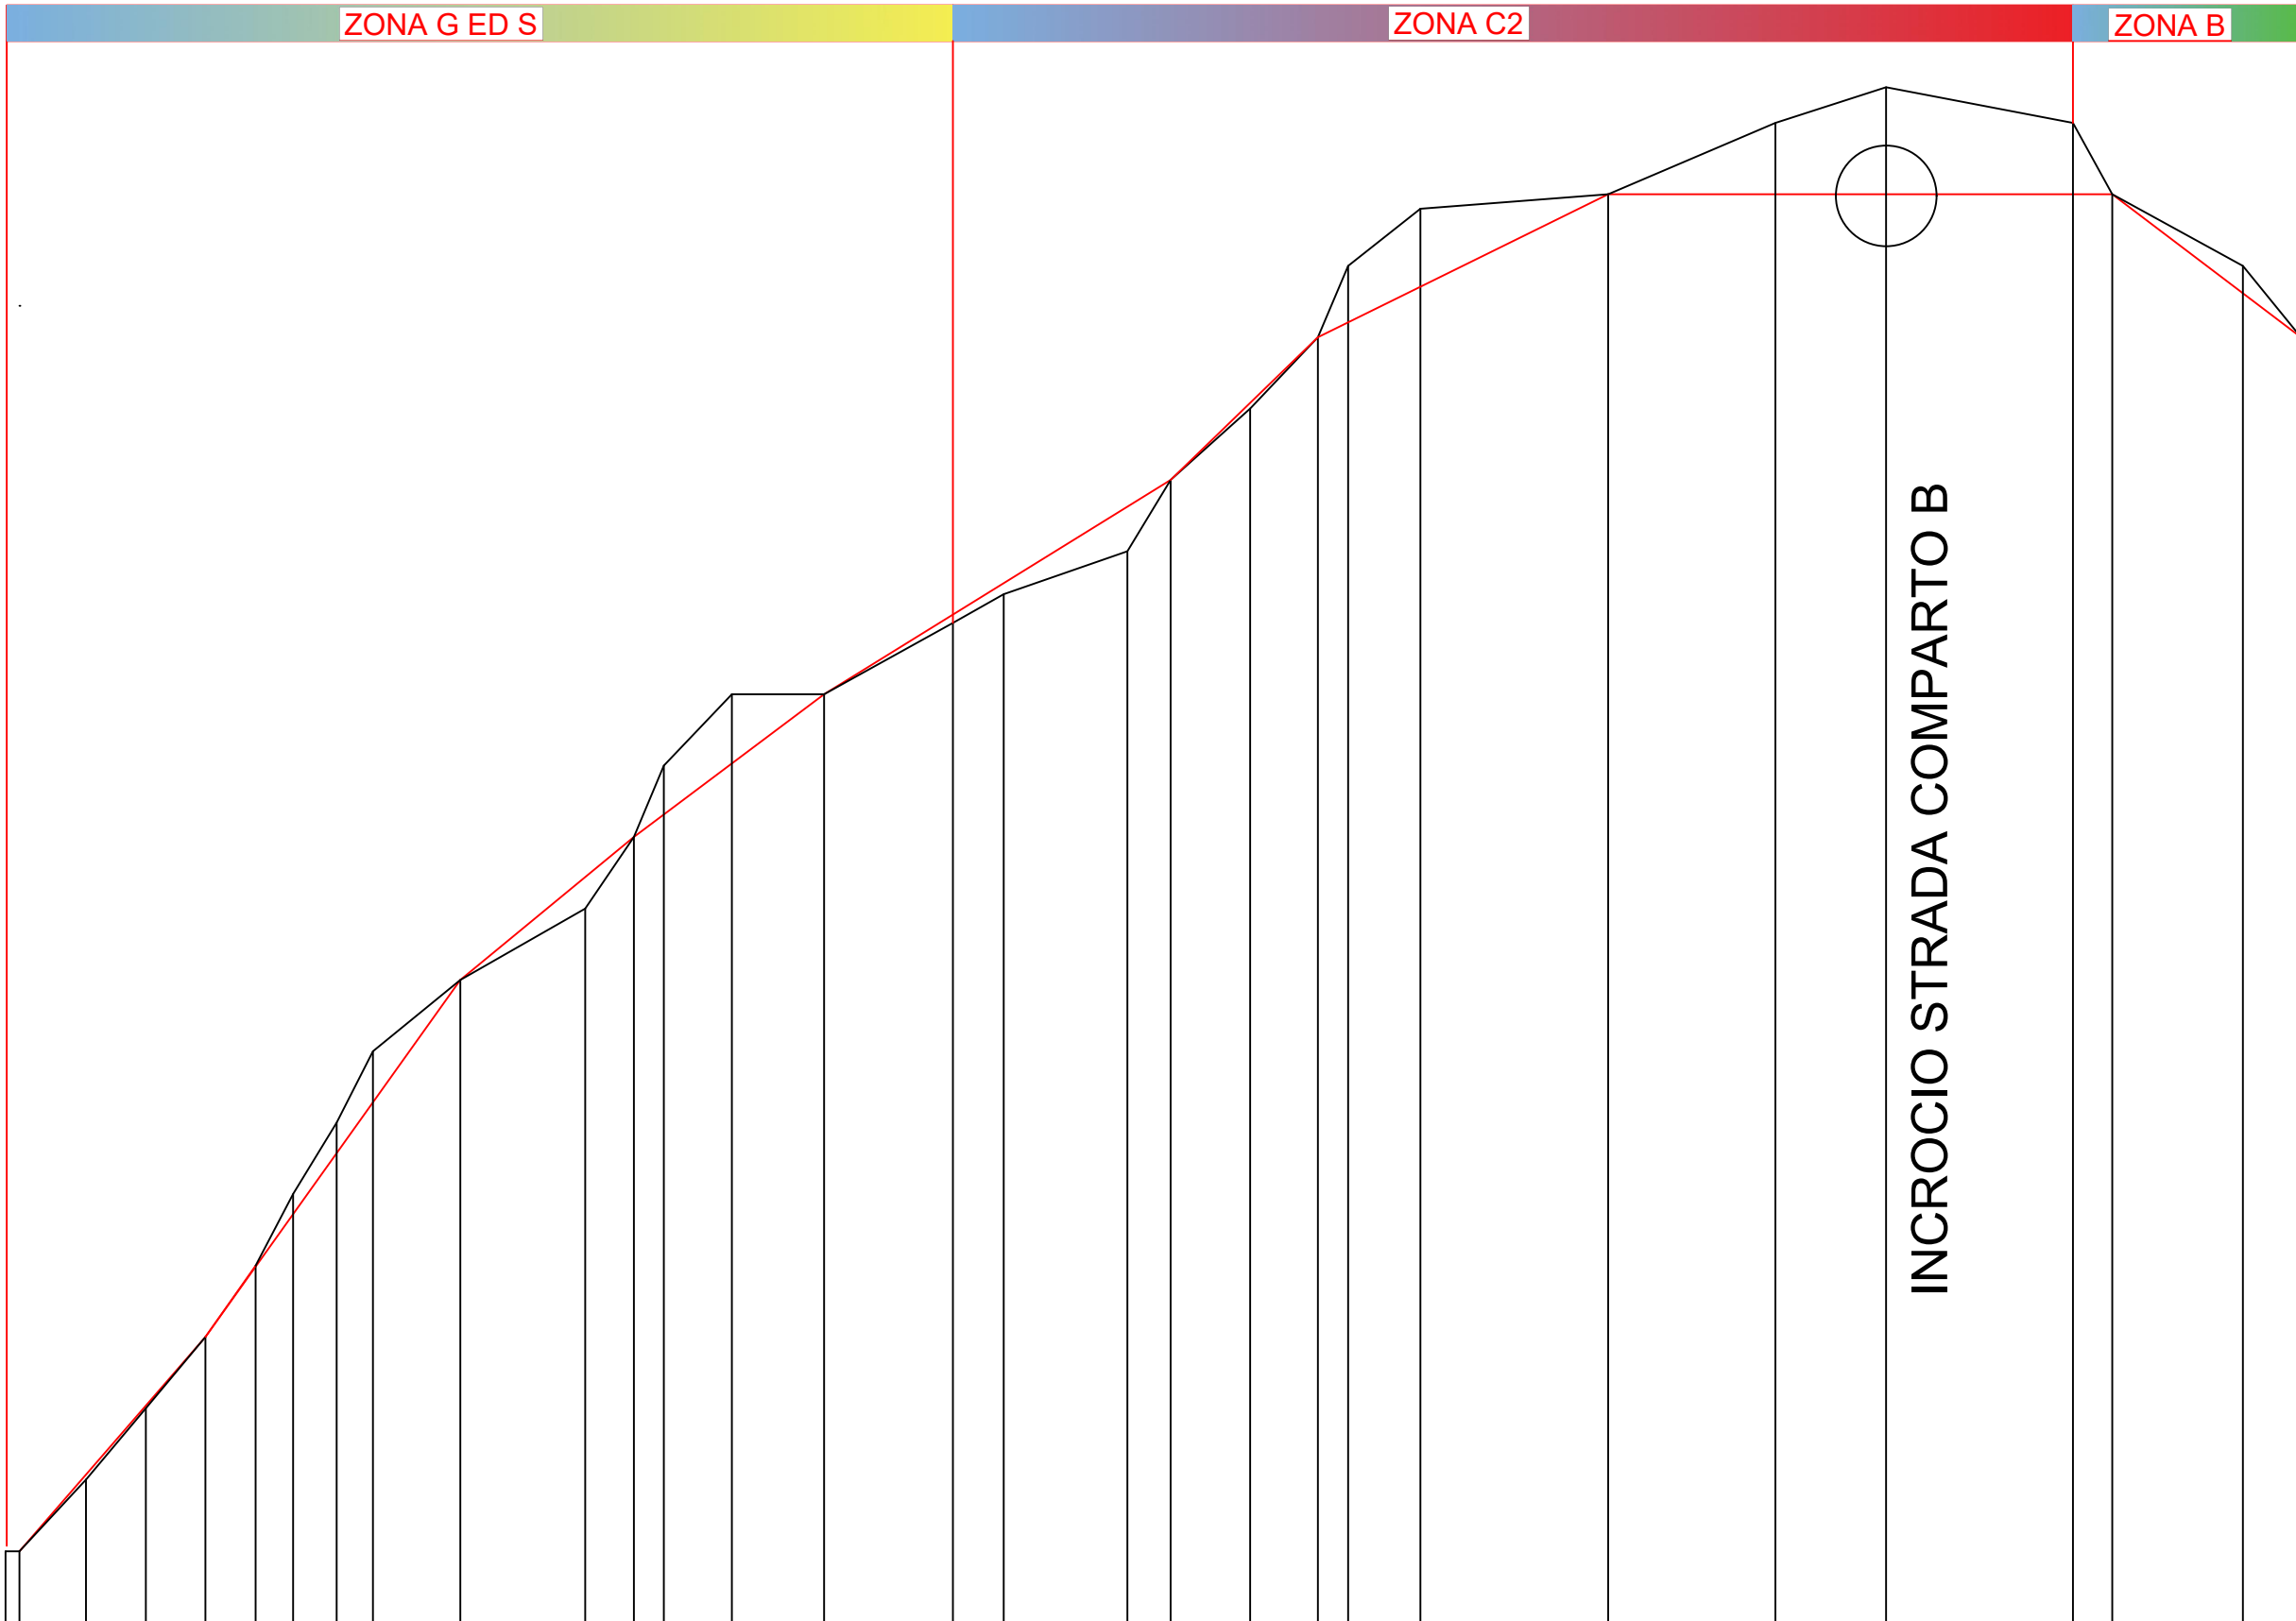

SEZIONI		12	3	4	5	6	7	8	9	10	11	12	13	14	15	16	17	18	19	20	21	22	23	24	25	26	27	28	29
QUOTE	TERRENO	275.00	275.00	276.00	277.00	278.00	279.00	280.00	281.00	282.00	283.00	284.00	285.00	286.00	287.00	288.00	288.40	289.00	290.00	291.00	292.00	293.00	293.80	294.80	295.00	295.50	295.00	295.00	295.00
	PROGETTO	275.00	275.00	275.79	276.50	278.00	278.98	279.72	280.00	280.58	281.29	283.00	284.45	285.00	285.32	286.03	287.00	288.12	288.56	289.62	290.00	291.22	292.24	292.71	293.80	294.00	294.00	294.00	294.00
DISTANZE	PARZIALI	1.95	9.32	8.36	8.35	7.03	5.26	6.10	280.58	281.29	17.51	6.81	4.20	9.51	12.92	18.03	7.12	17.31	6.04	11.16	9.47	4.24	10.12	26.26	23.45	15.48	26.16	5.49	8.14
	PROGRESSIVE	0.00	1.95	11.27	19.63	27.98	35.01	40.27	46.37	51.44	63.65	81.16	87.97	92.16	101.67	114.60	132.63	139.75	157.06	163.10	174.25	183.72	187.72	198.08	224.34	263.27	289.43	294.92	313.22